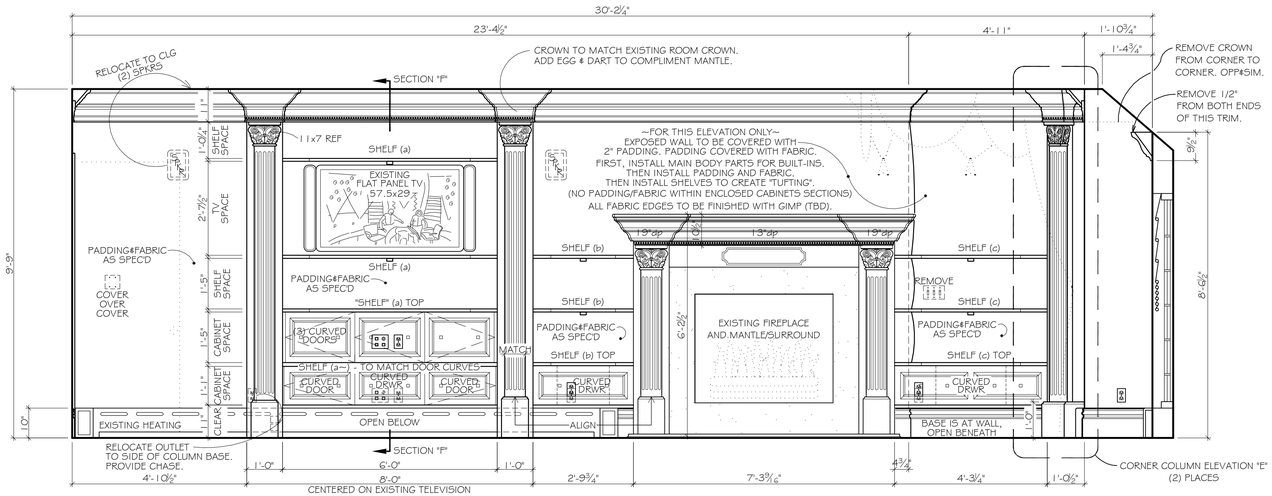

ELEVATION "A"

1/2"=1'-0" ~ MASTER BEDROOM 107

NO DIVIDERS BEHIND SECTION WITH (3) DOORS. ONE WIDE OPEN SHELF WITHIN. MAY REQUIRE SHELVING. TBD.

RELOCATE ELECTRICAL ITEMS AS NEEDED. REFER TO FLOOR PLAN FOR COMPLETE INFORMATION. RELOCATE ONE OUTLET TO INSIDE OF COLUMN BASE.

NEW MATERIALS & FINISHES TO BE SELECTED. COLUMNS & CAPS MAY VARY IN APPEARANCE.

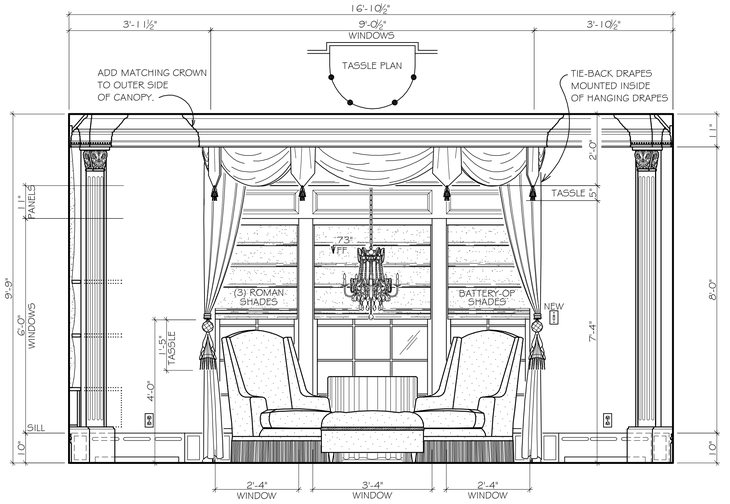

ELEVATION "B"

1/2"=1'-0" ~ MASTER BEDROOM 107

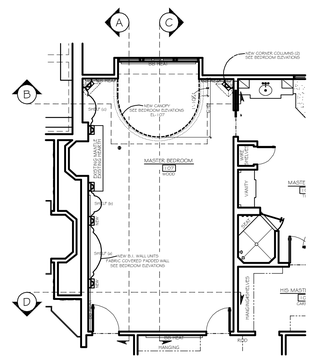

ELEVATION KEY

1/8"=1'-0" ~ MASTER SUITE AREA
COORD WITH FLOOR PLAN FP-100
MASTER BATH AND WIC ON EL108

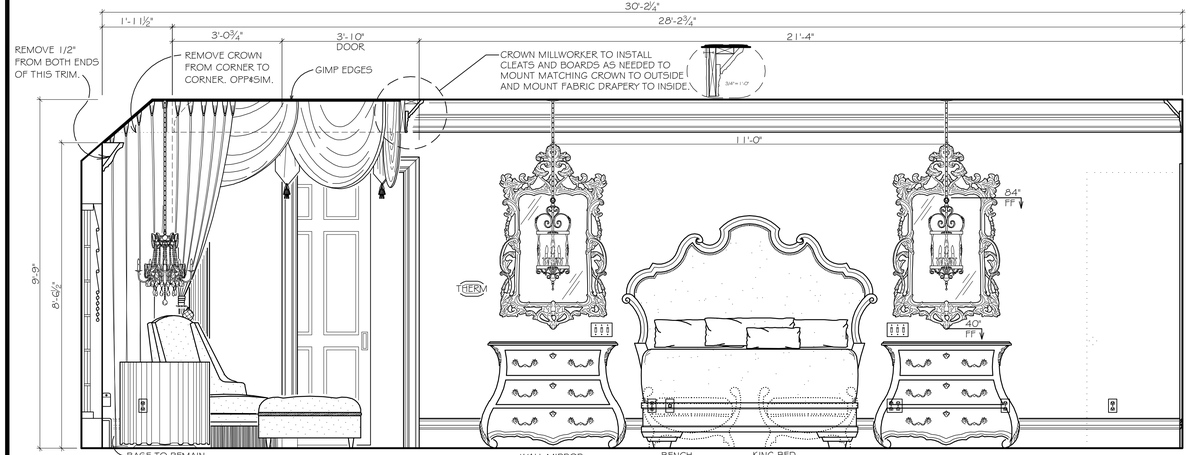

ELEVATION "C"

1/2"=1'-0" ~ MASTER BEDROOM 107

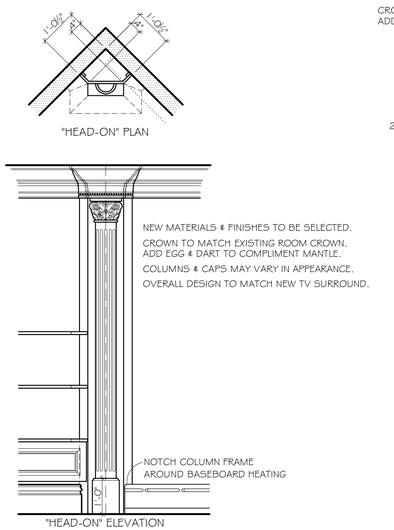

CORNER COLUMN "E"

1/2"=1'-0" ~ MASTER BEDROOM 107

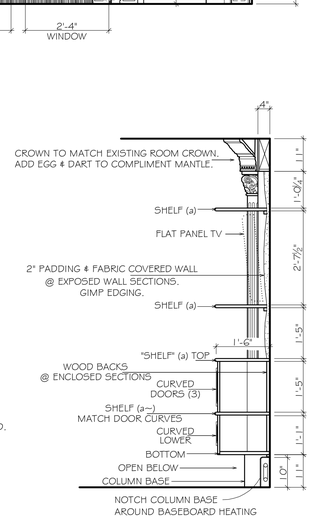

SECTION "F"

1/2"=1'-0" ~ MASTER BEDROOM 107

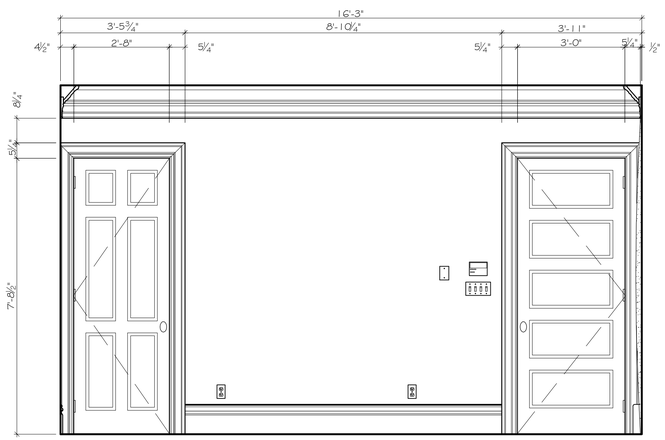

ELEVATION "D"

1/2"=1'-0" ~ MASTER BEDROOM 107

NO VERTICAL DIVIDERS BEHIND SECTION WITH (3) DOORS. ONE WIDE OPEN SHELF WITHIN. MAY REQUIRE INTERNAL SHELVING. TBD.

ONE SHELF (a~) WILL HAVE EDGE CURVES TO MATCH CURVES OF DOORS. (BETWEEN LOWER DRAWER AND UPPER 3 DOORS SECTIONS)

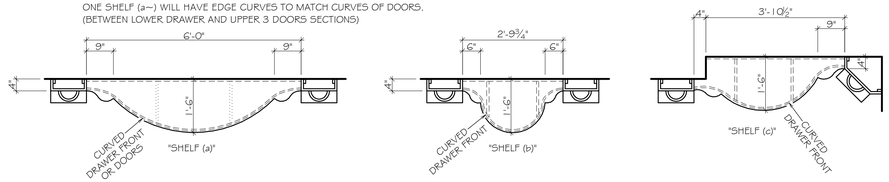

SHELVES PLAN "G"

1/2"=1'-0" ~ MASTER BEDROOM 107

PRELIMINARY

THIS DESIGN IS PROTECTED BY A COPYRIGHT. ANY USE OR REPRODUCTION OF THIS MATERIAL MUST BE WITH THE EXPRESSED WRITTEN CONSENT OF JDW DESIGNS

FOR CONCEPT PURPOSES ONLY!
COORD WITH FLOOR PLAN FP-100
CONTRACTORS TO VERIFY ALL DIMENSIONS.

No.	Date	Revisions
11	6/8/10	RELEASE REVISION
10	5/23/10	OTTO GIMP & FRINGE, BLINDS OUT ROMAN SHADES IN
9	5/4/10	REVISED WALL MIRRORS, MOVED OUTLET TO INSIDE OF COL BASE AT ELEV "A", DIMENSIONING
8	4/23/10	OVERALL, AS PER REMARKS FROM 4/22 MEETING
7	4/13/10	EXTENDED CANOPY 21"
6	4/7/10	HANGING LIGHTS, FURNIT ELEV B
5	4/4/10	CANOPY METHOD
4	3/24/10	SHELF SHAPES, FURNITURE, NOTES
3	3/20/10	ADD (2) DEAD SPACES & DOORS. ADD CROWN TO CANOPY, EDGE
2	3/15/10	ADDED PROPOSED CANOPY & WALL ELEMENTS, COLUMNS
1	2/15/10	DIGNJ-MAIN-PARTIAL_MASTERSUITE

J.D.W. DESIGNS
Suite 8-A
45 Church Street
Montclair, NJ 07042
P:973.783.7701 ~ F:973.783.7702

PROJECT
CLIENT RESIDENCE
CLIENTVILLE, NEW JERSEY

TITLE
ROOM ELEVATIONS
MASTER BEDROOM

Date: 2/15/10	Job Number	Dwg. No.	Issue
Dwg.By: JDP	00000	EL-107	11
Scale: AS NOTED			

4/25/2011 11:42:36 PM